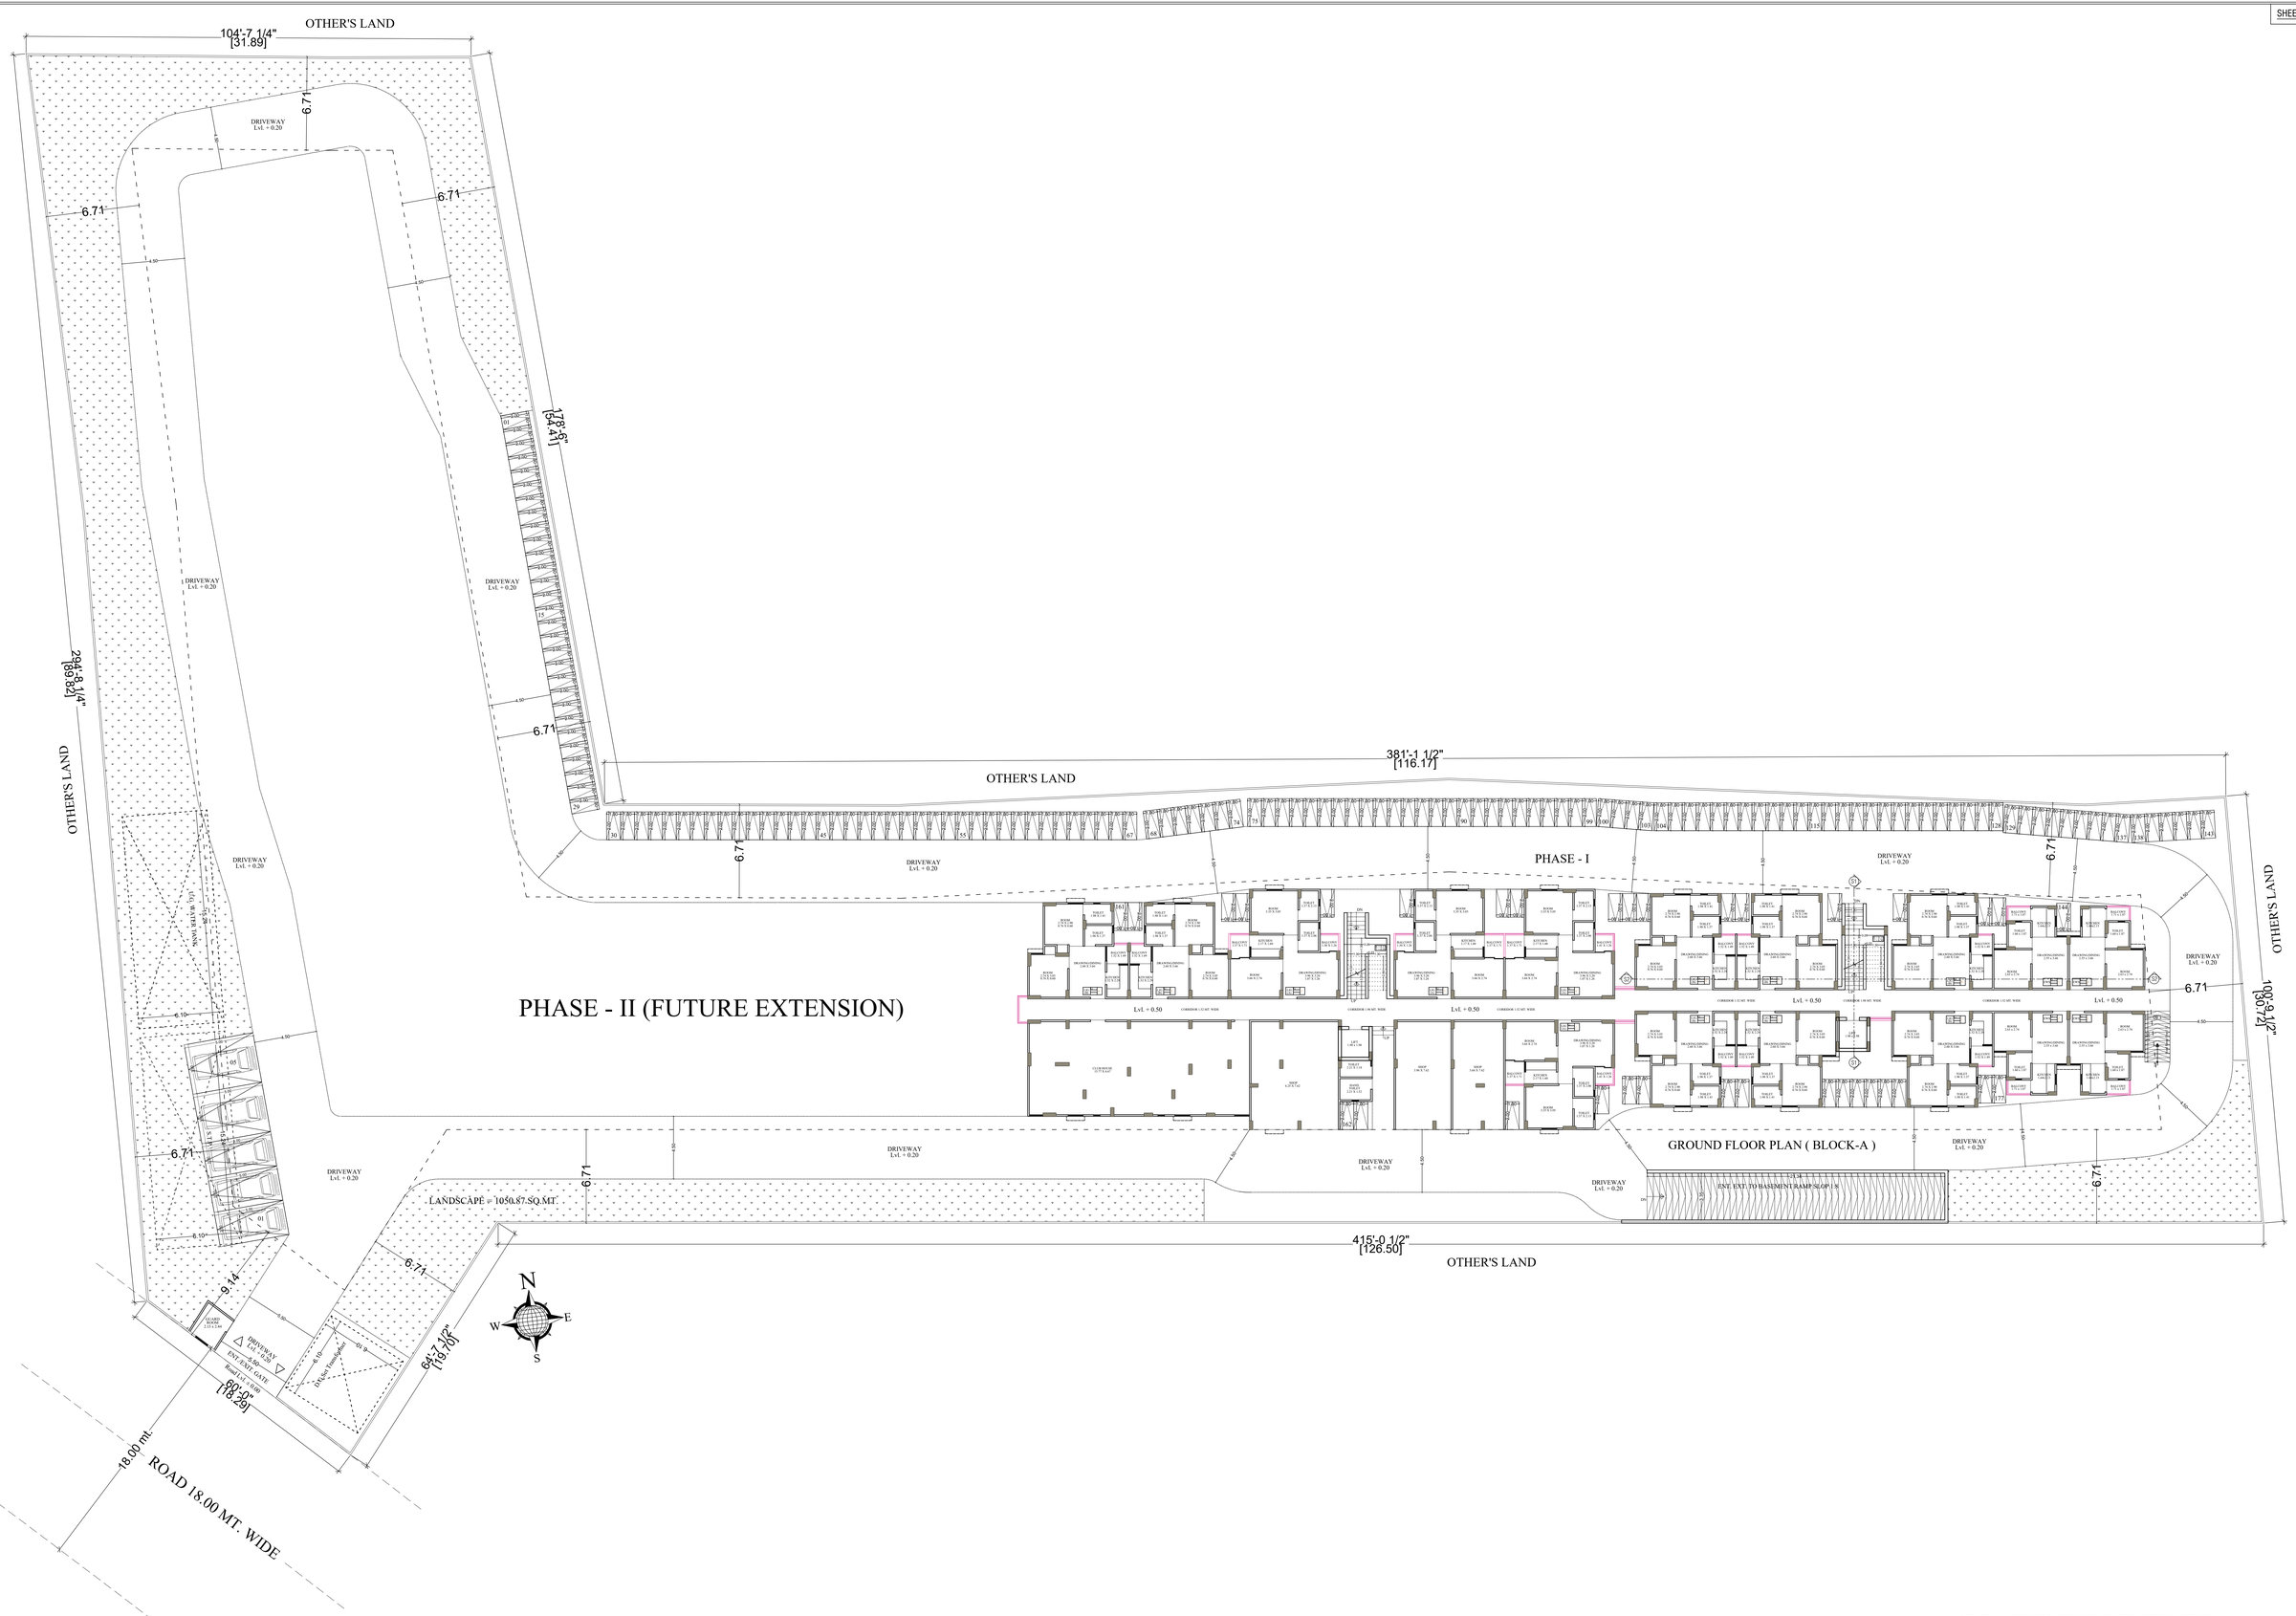

NOTE:- DRAWING APPROVED BY EMPANELLED ARCHITECT ACCORDING LATTER NO.
क प 18 (36) नविवि / एनएचपी / 2014 / पार्ट
DATED 31-MAY-2017

SCALE = 1:150

PROJECT :-	OWNER	ARCHITECT :-
PROPOSED RESIDENTIAL GROUP HOUSING SINGLE PATTA OF CHIEF MINISTER'S. JAN AWAS YOJANA-2015 (UNDER PROVISION 3A) IN KHASRA NO. - 2520, 2521, 2535, 2536 AT VILLAGE - GONER, TEHSIL - SANGANER, DISTT. - JAIPUR.		SPACE GRID C-49,VIDHI APARTMENT,PARAS MARG, BAPU NAGAR,NEAR JAMTA STORE CIRCLE, JAIPUR-302015 PH-09314918766,0141-4005506 (O) Email:-info.spacegrid@gmail.com